

#	SHEET DESCRIPTION	Sheet Issue Date
Architectural		
A000	Title Page	03/29/25
A101	Floor Plan	03/29/25
A102	Axon	12/04/24
A201	Interior Elevations	12/04/24
A202	Interior Elevations	03/29/25

Temporary Shelter

MBS CONSULTING

Address:
215 Evergreen Court
Tannersville, PA 18372

Email:
Gregmbswork@gmail.com

Telephone:
(570) 716-2320

PROJECT

Client: _____

Signature: _____

Date: _____

Tel: _____

Email: _____

Temporary Shelter

2-Bedroom Prototype

X

.

TITLES:
Title Page

ISSUES:

Project Issue Date: 03/29/25

Project Status: SCHEMATIC

Sheet Issue Date: 03/29/25

Revision Number: _____

Revision Date: _____

Designed By: GS

Drawn By: GS

Checked By: GS


Approved By: GS

NOT FOR CONSTRUCTION

SHEET:

A000

3/31/2025 9:12:34 AM

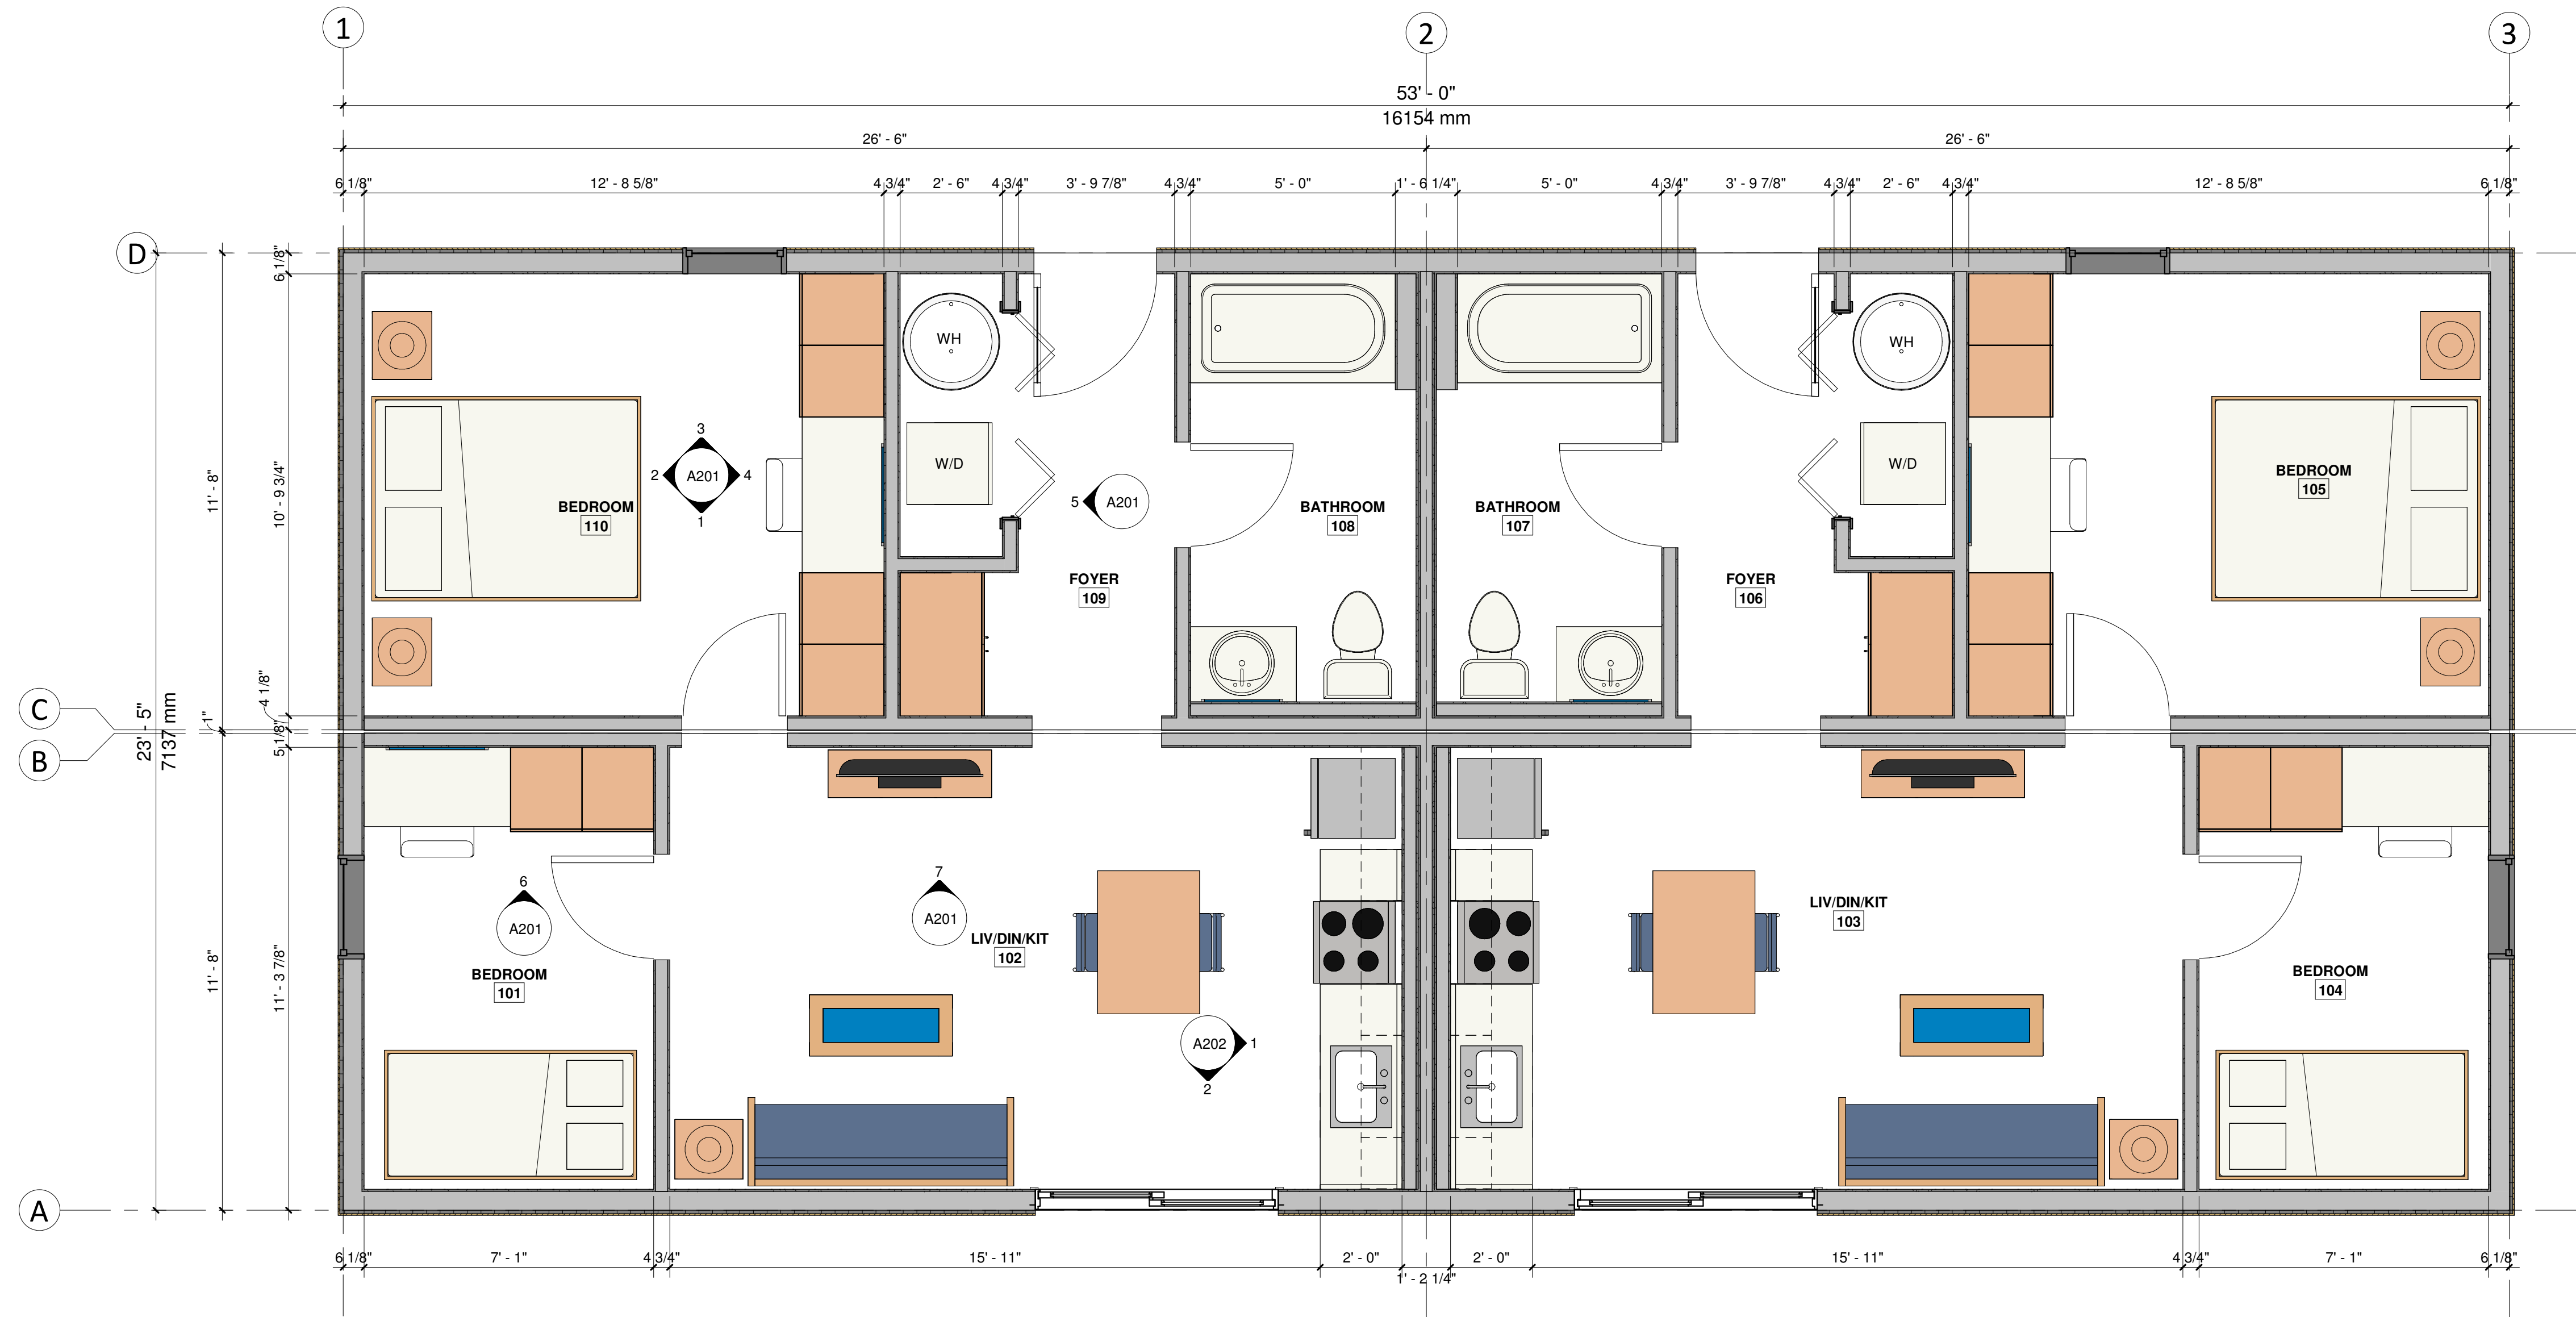

1 Floor Plan
A201 A101 SCALE: 3/8" = 1'-0"

MBS
CONSULTING

Address:
215 Evergreen Court
Tannersville, PA 18372

Email:
Gregmbswork@gmail.com

Telephone:
(570) 716-2320

PROJECT

Client: _____
Signature: _____
Date: _____
Tel: _____
Email: _____

Temporary Shelter
2-Bedroom Prototype

TITLES:

Floor Plan

ISSUES:

Project Issue Date: 03/29/25
Project Status: SCHEMATIC
Sheet Issue Date: 03/29/25
Revision Number:
Revision Date:
Designed By: GS
Drawn By: GS
Checked By: GS
Approved By: GS

NOT FOR CONSTRUCTION

SHEET:

A101

3/31/2025 9:12:35 AM



1 Typical Plan
A102 SCALE:

MBS CONSULTING

Address:
215 Evergreen Court
Tannersville, PA 18372

Email:
Gregmbswork@gmail.com

Telephone:
(570) 716-2320

PROJECT

Client:	Signature:
Date:	Date:
Tel:	Tel:
Email:	Email:

Temporary Shelter 2-Bedroom Prototype

TITLES:

Axon

ISSUES:


Project Issue Date:	03/29/25
Project Status:	SCHEMATIC
Sheet Issue Date:	12/04/24
Revision Number:	
Revision Date:	
Designed By: GS	Checked By: GS
Drawn By: GS	Approved By: GS

NOT FOR CONSTRUCTION


SHEET:

A102


3/31/2025 9:12:40 AM

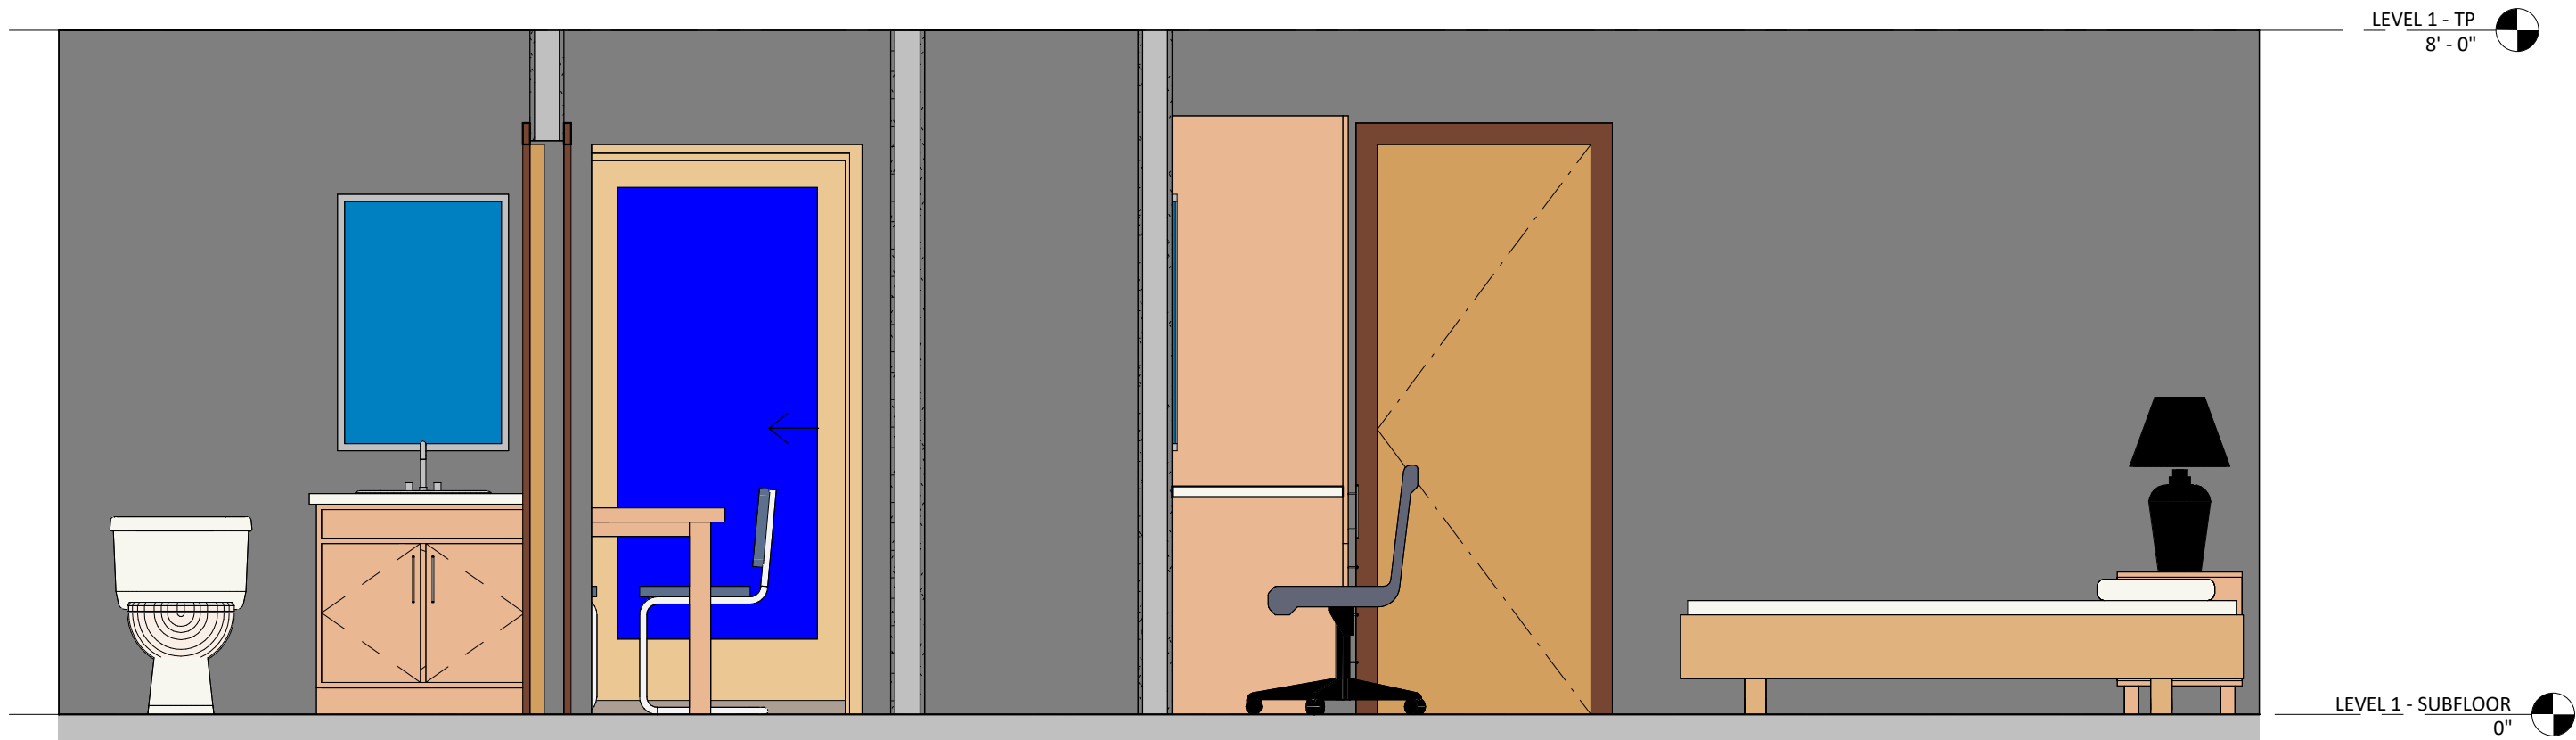


1 Elevation 1 - a
A101 | A201 | SCALE: 1/2" = 1'-0"

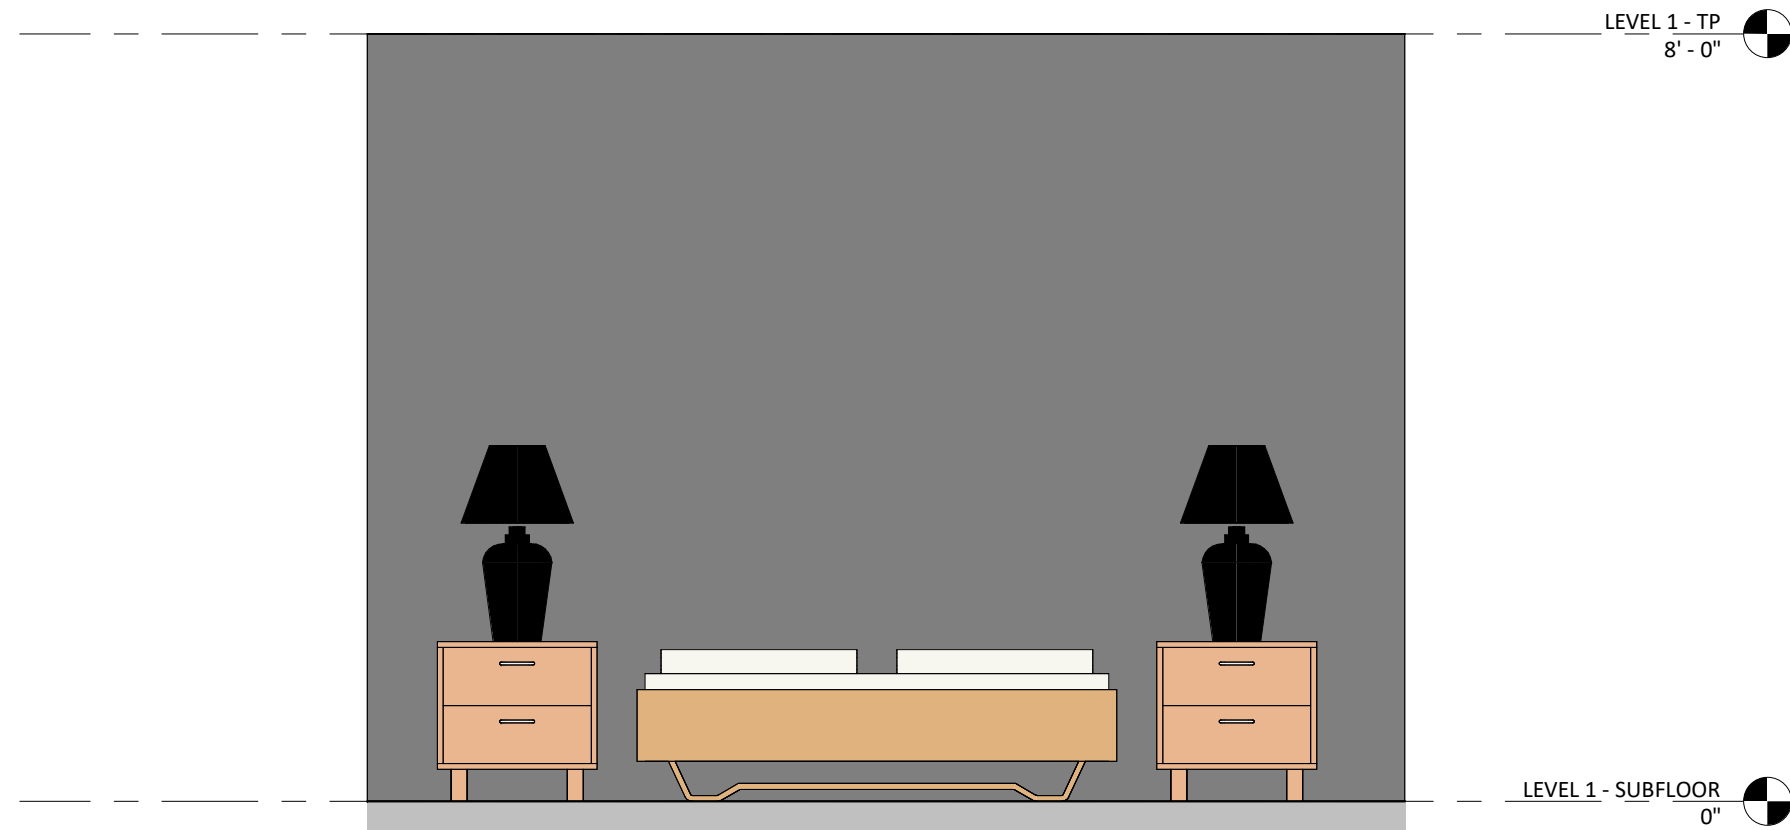


2 Elevation 1 - b
A101 | A201 | SCALE: 1/2" = 1'-0"

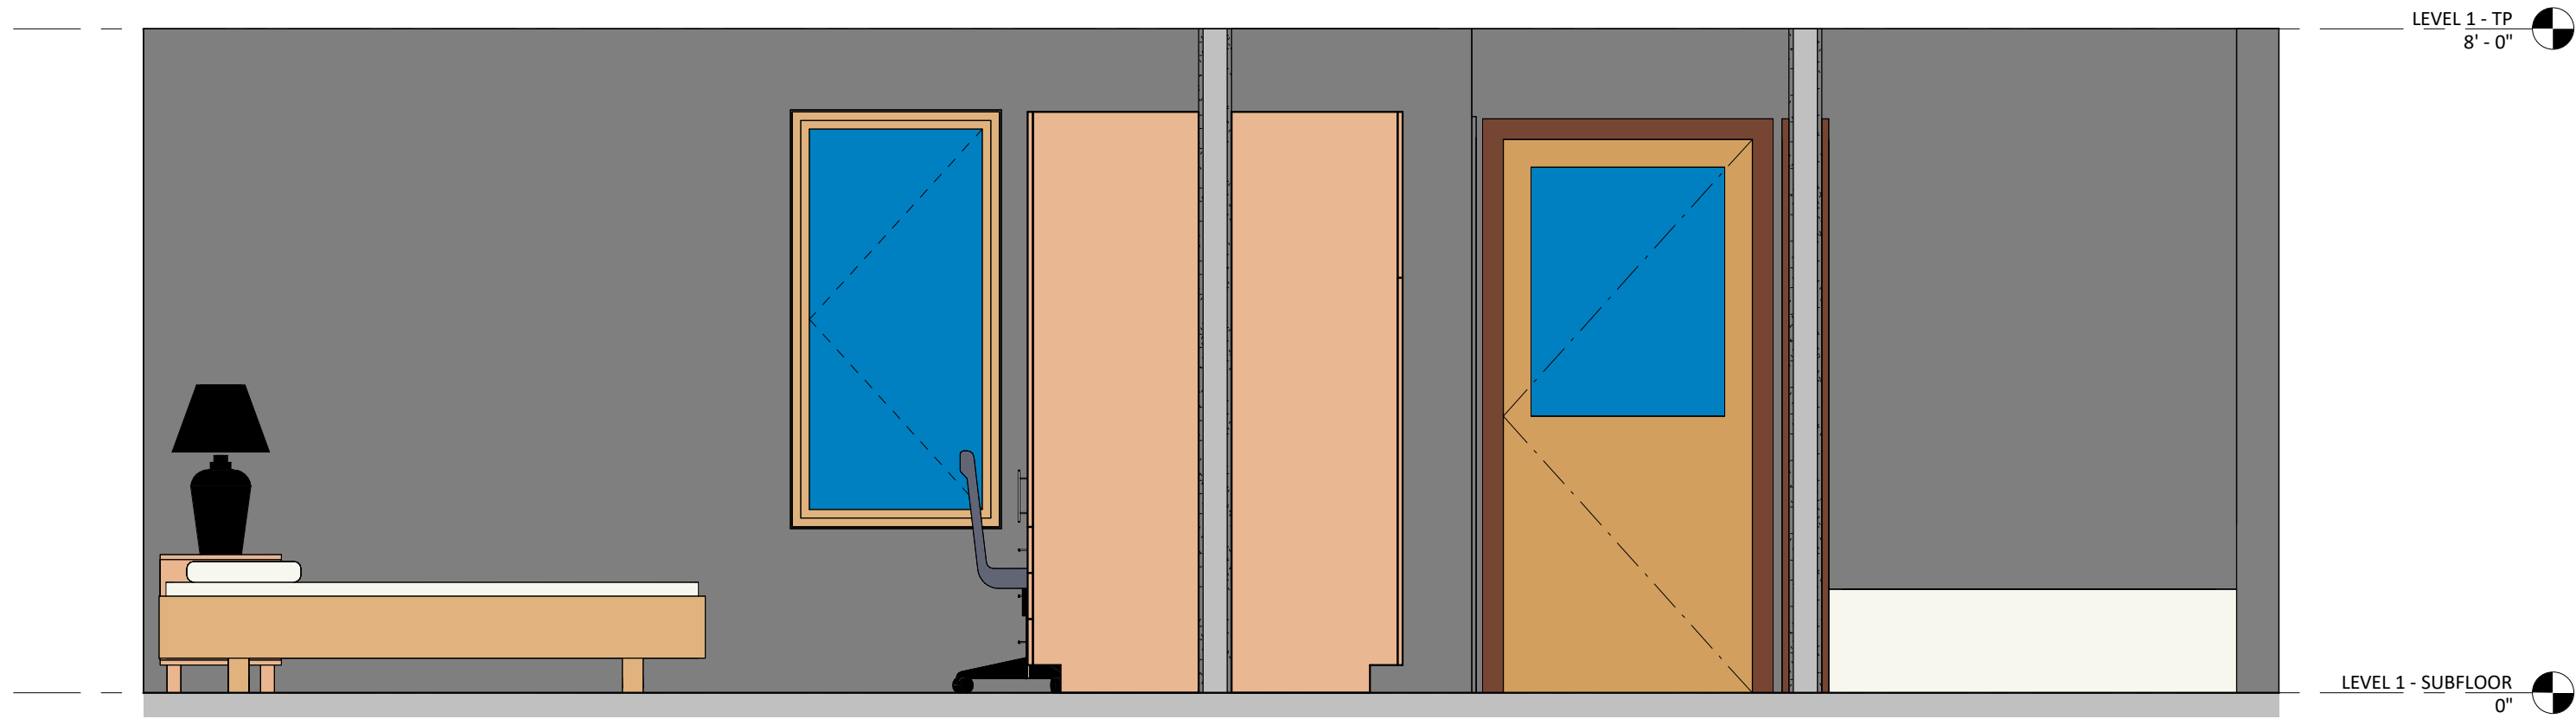


3 Elevation 1 - c
A101 | A201 | SCALE: 1/2" = 1'-0"

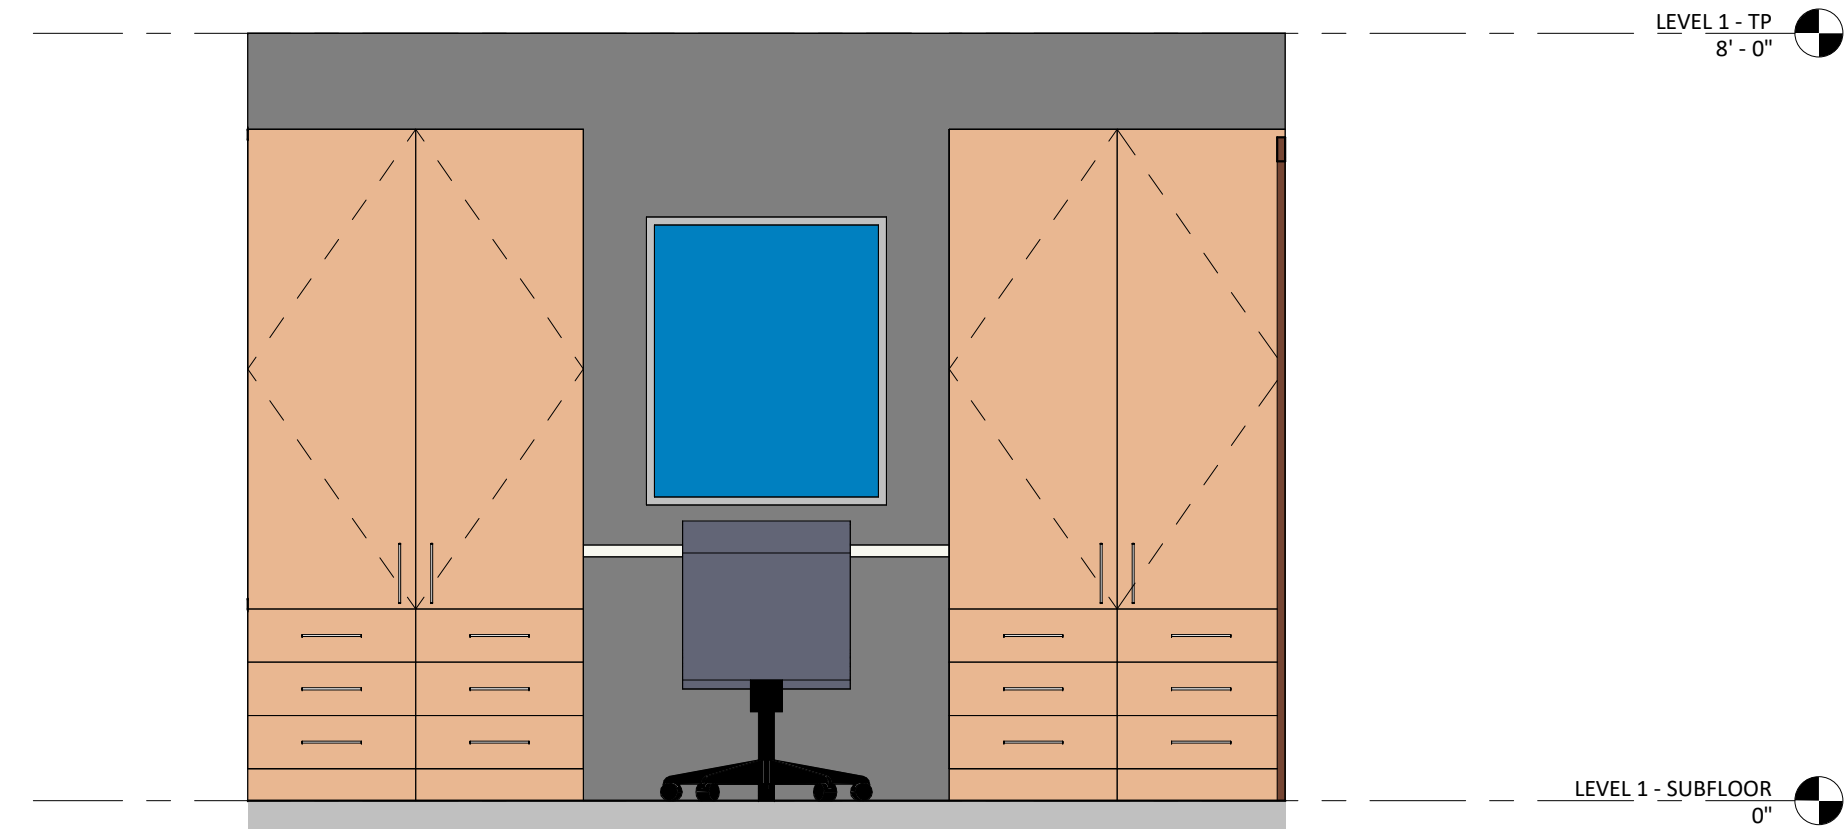


4 Elevation 1 - d
A101 | A201 | SCALE: 1/2" = 1'-0"

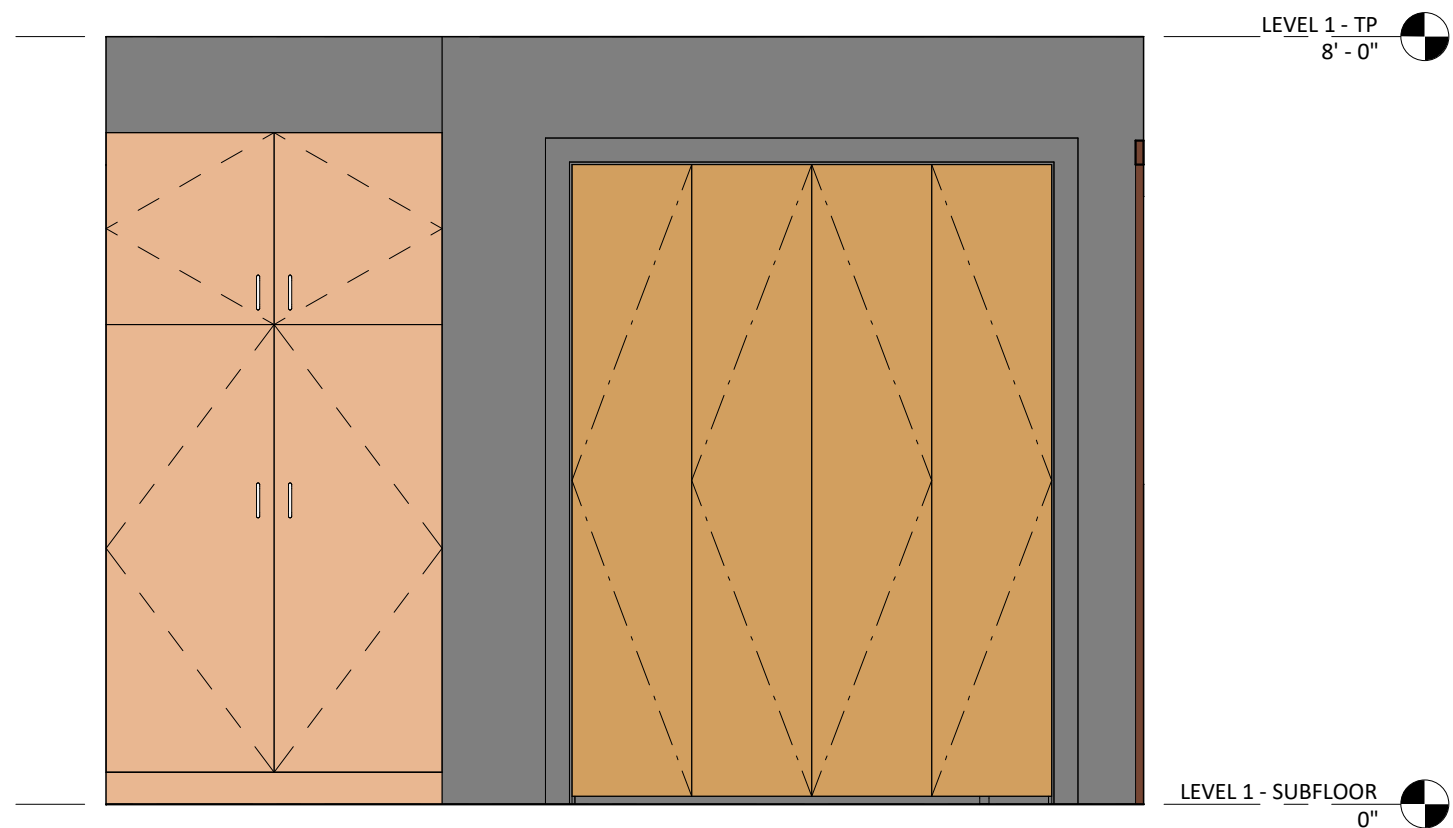

5 1 - c
A101 | A201 | SCALE: 1/2" = 1'-0"

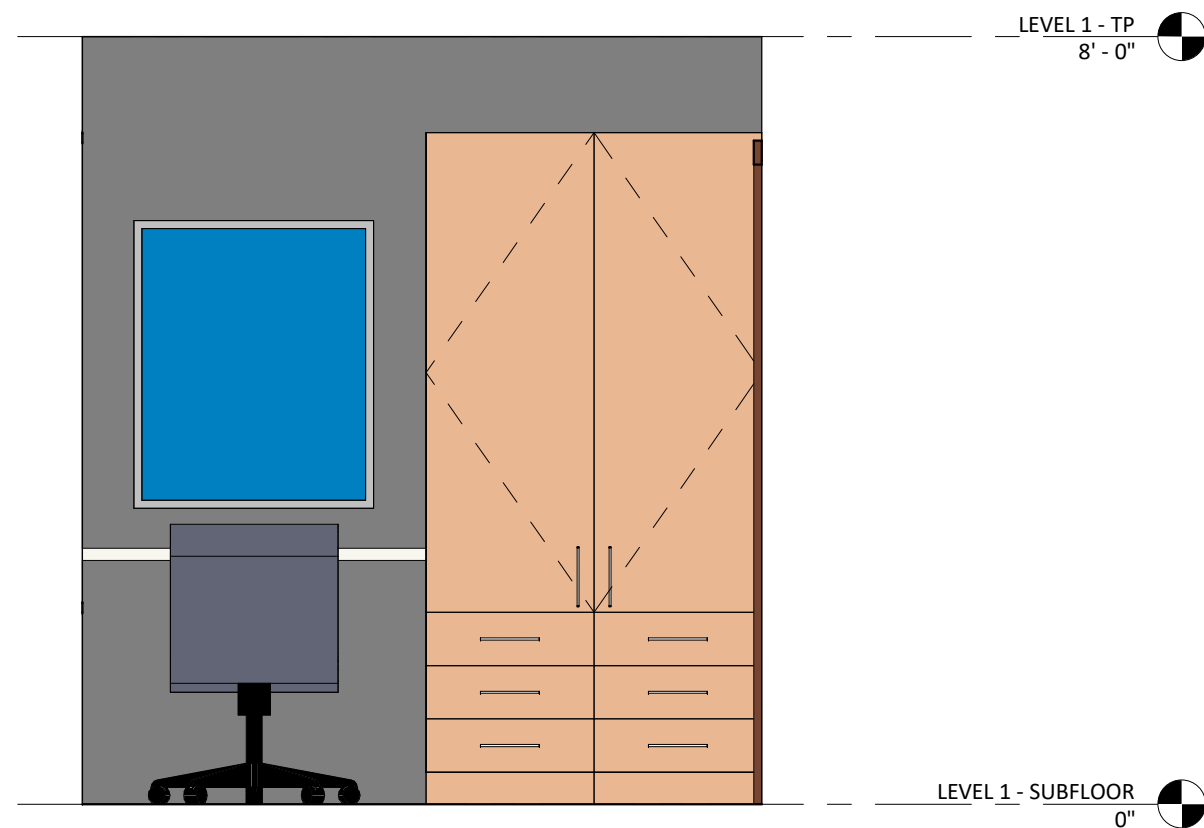

6 Elevation 2 - b
A101 | A201 | SCALE: 1/2" = 1'-0"

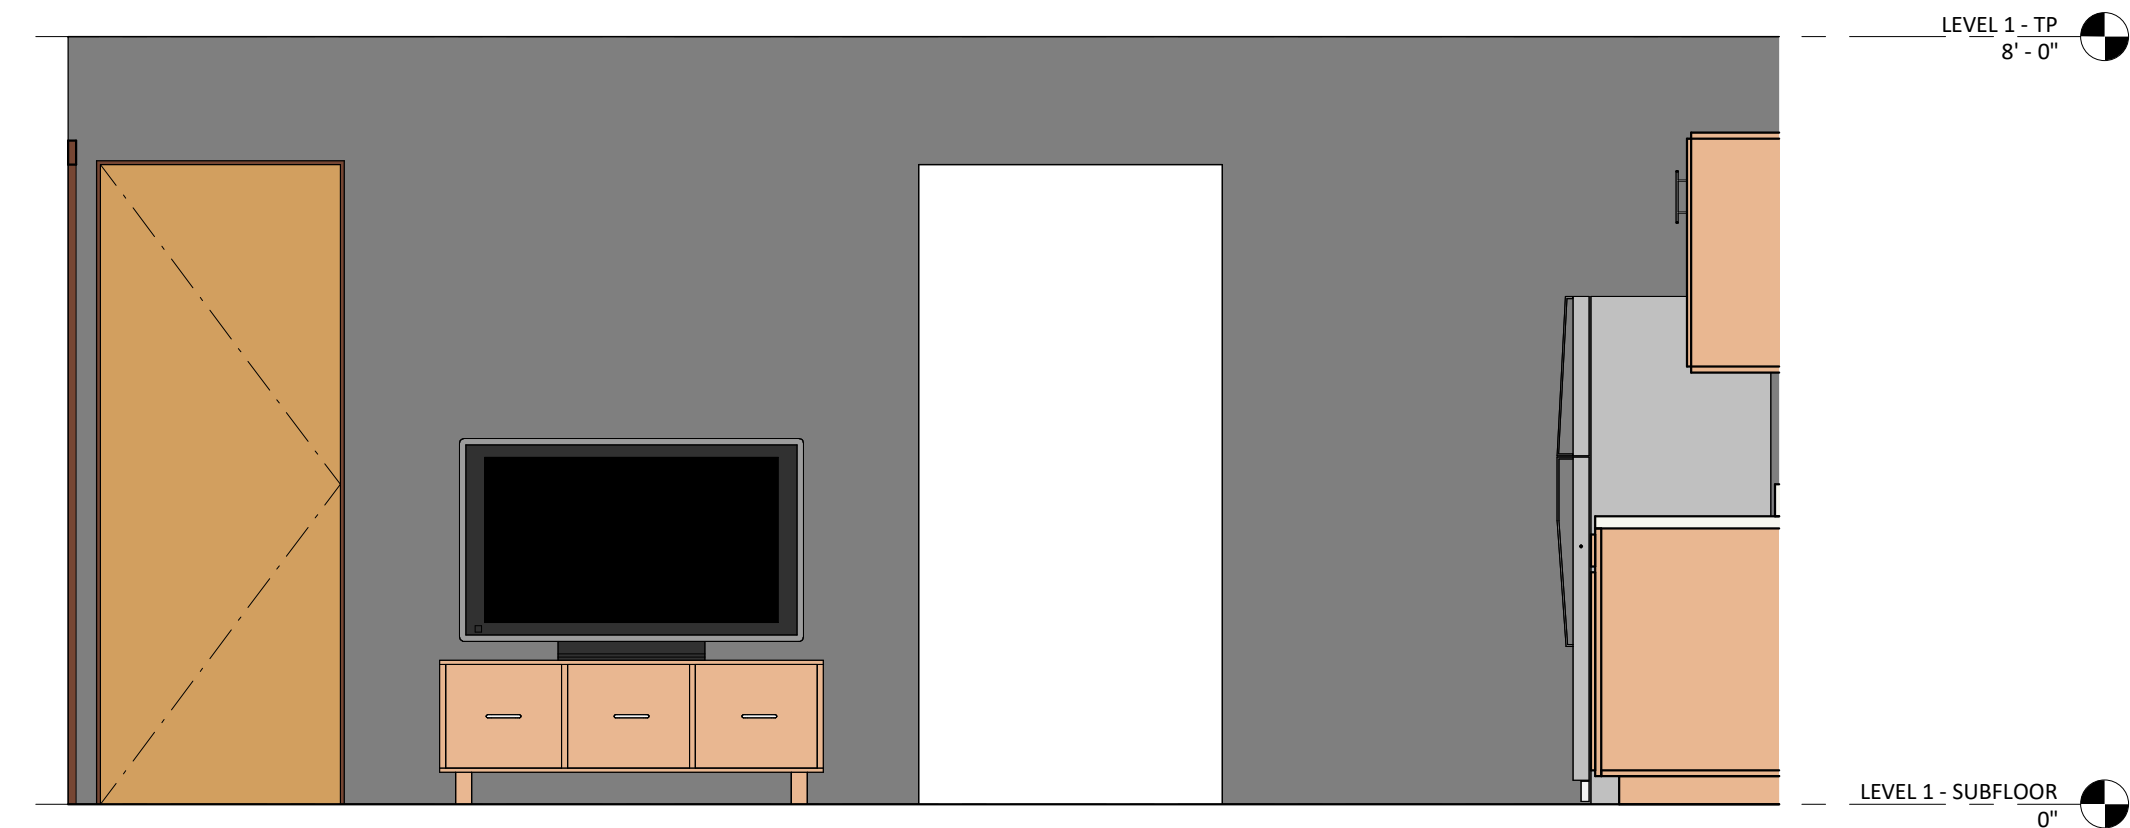

7 Elevation 2 - a
A101 | A201 | SCALE: 1/2" = 1'-0"

MBS CONSULTING

Address:
215 Evergreen Court
Tannersville, PA 18372

Email:
Gregmbswork@gmail.com

Telephone:
(570) 716-2320

PROJECT

Client:	Signature:
Date:	Date:
Tel:	Tel:
Email:	Email:

Temporary Shelter 2-Bedroom Prototype

TITLES:
Interior Elevations

ISSUES:

Project Issue Date:	03/29/25
Project Status:	SCHEMATIC
Sheet Issue Date:	12/04/24
Revision Number:	
Revision Date:	
Designed By: Designer	Checked By: GS
Drawn By: Author	Approved By: GS

NOT FOR CONSTRUCTION

SHEET:
A201
3/31/2025 9:12:41 AM


PROJECT

Client:	Signature:
Date:	Date:
Tel:	Tel:
Email:	Email:

Temporary Shelter
2-Bedroom Prototype


TITLES:	
Interior Elevations	
ISSUES:	
Project Issue Date:	03/29/25
Project Status:	SCHEMATIC
Sheet Issue Date:	03/29/25
Revision Number:	
Revision Date:	
Designed By: Designer	Checked By: GS
Drawn By: Author	Approved By: GS

NOT FOR CONSTRUCTION

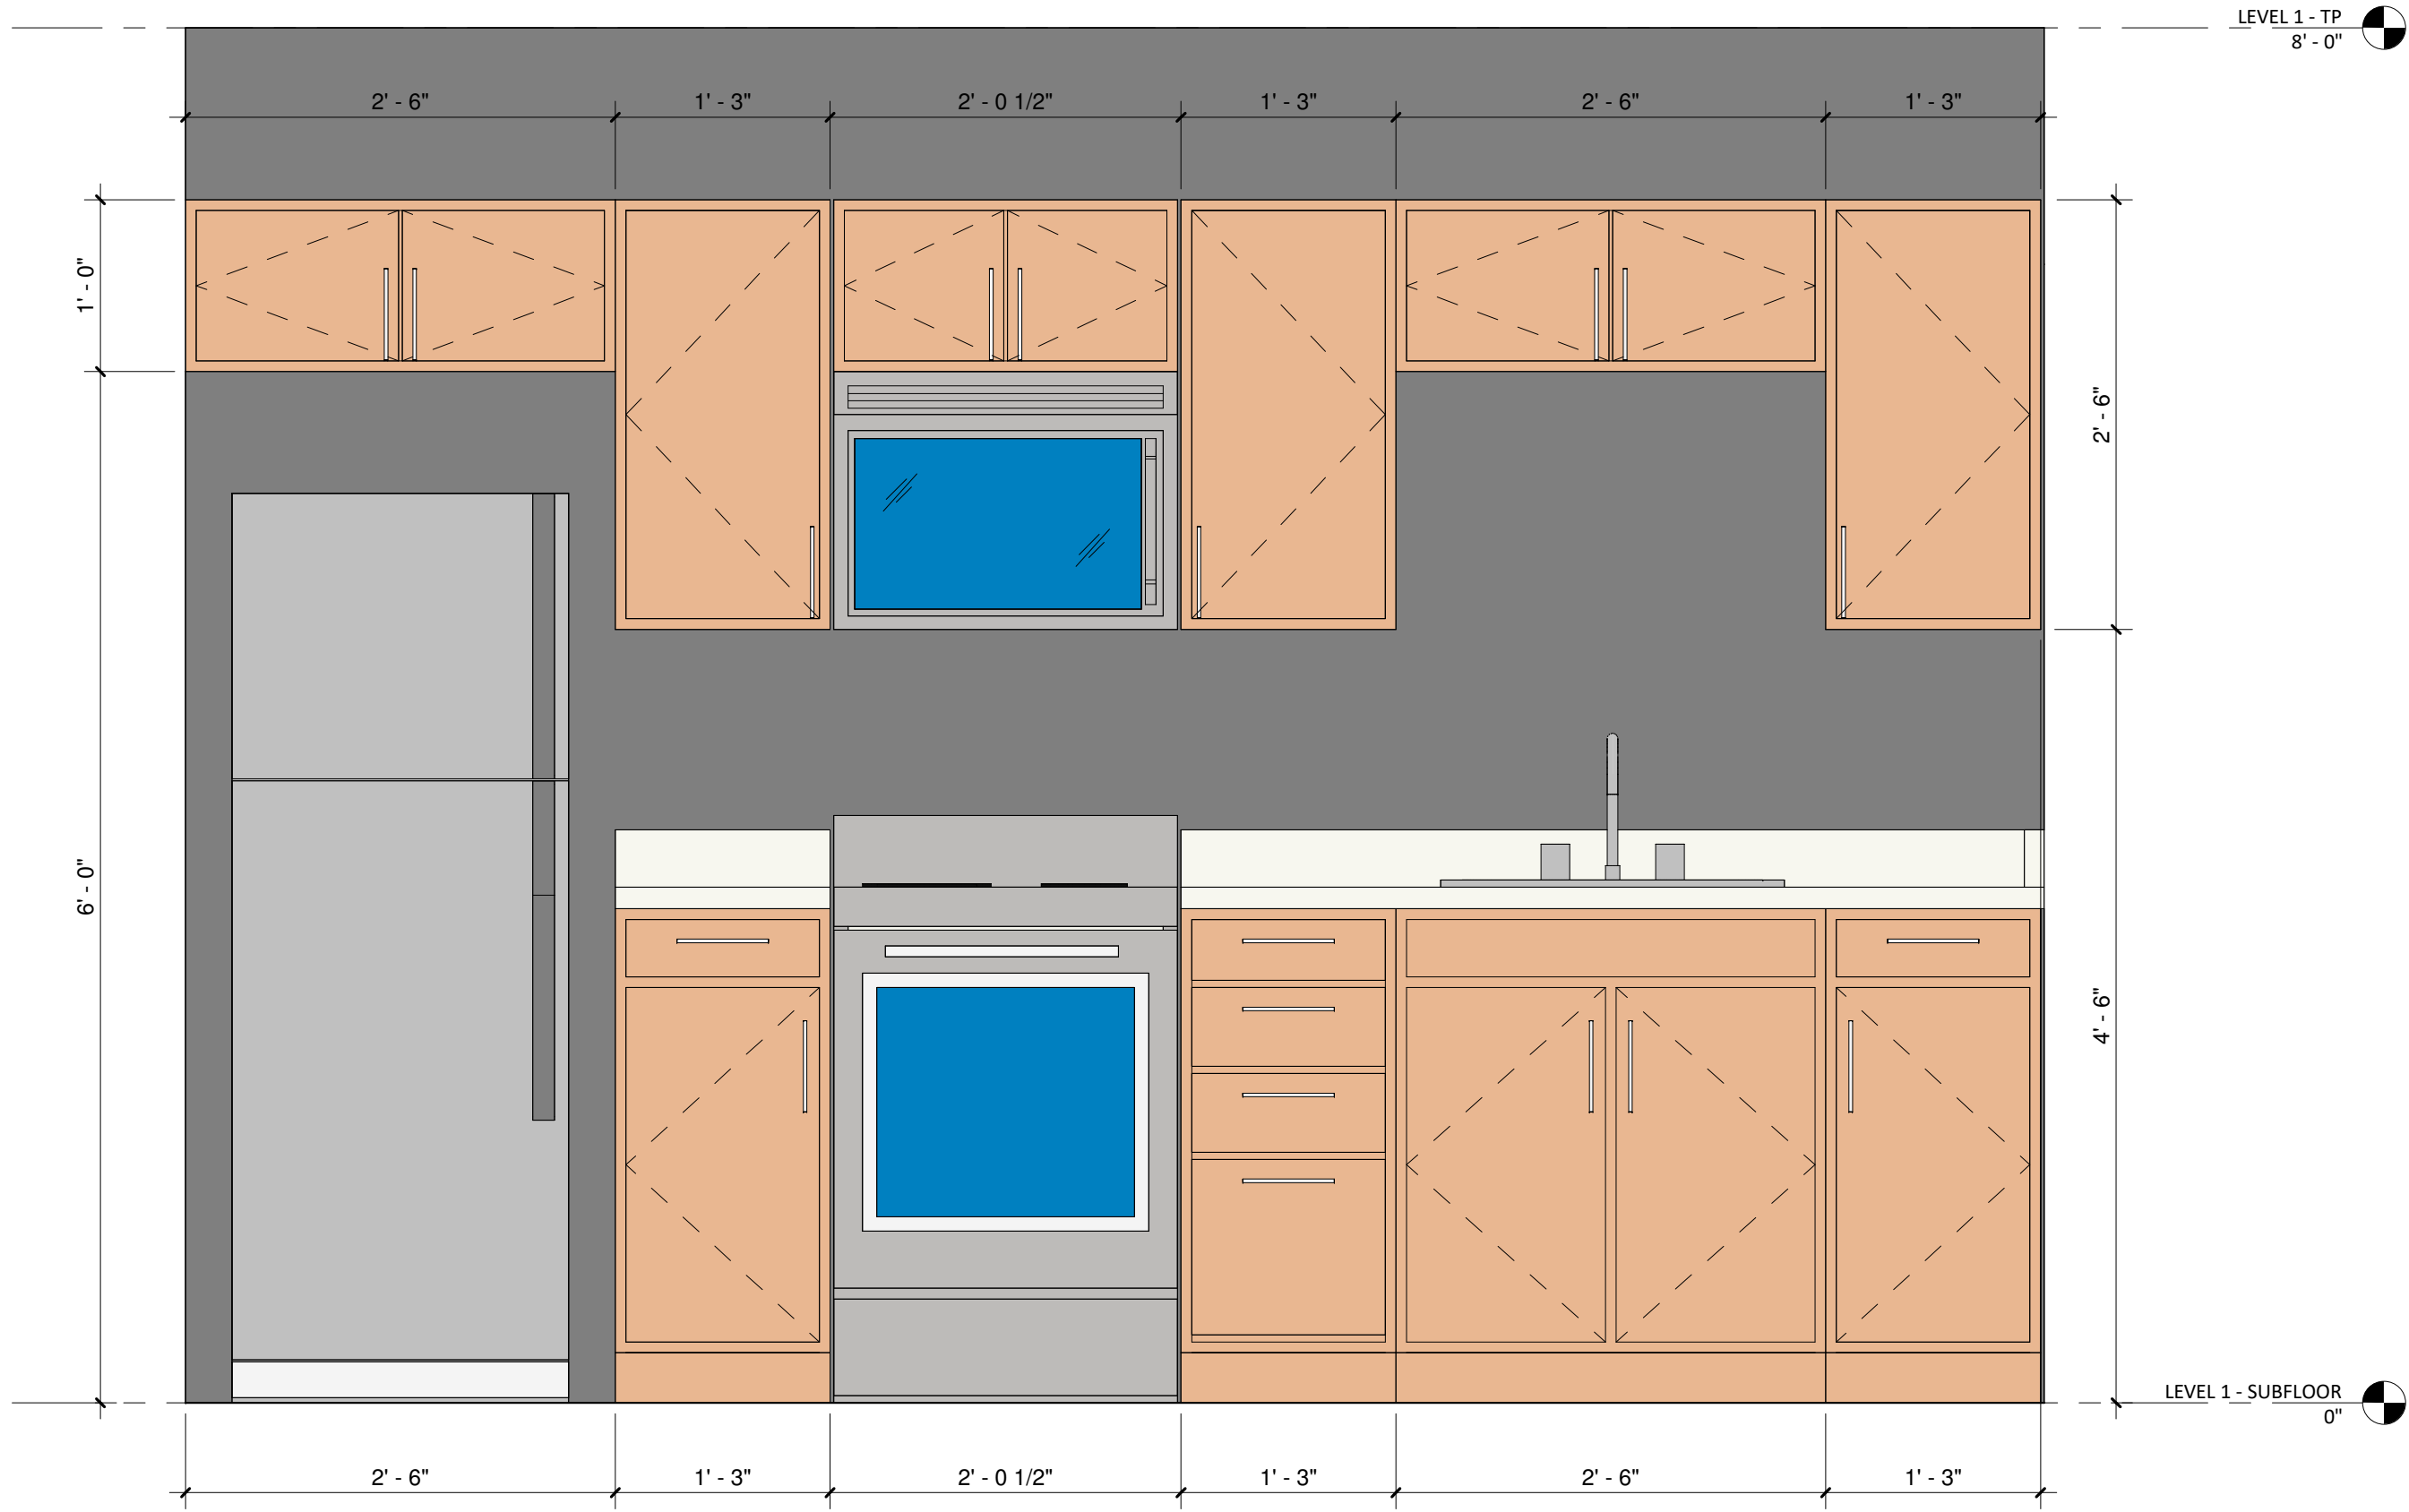

1 Elevation 2 - d

A101 | A202 | SCALE: 1" = 1'-0"

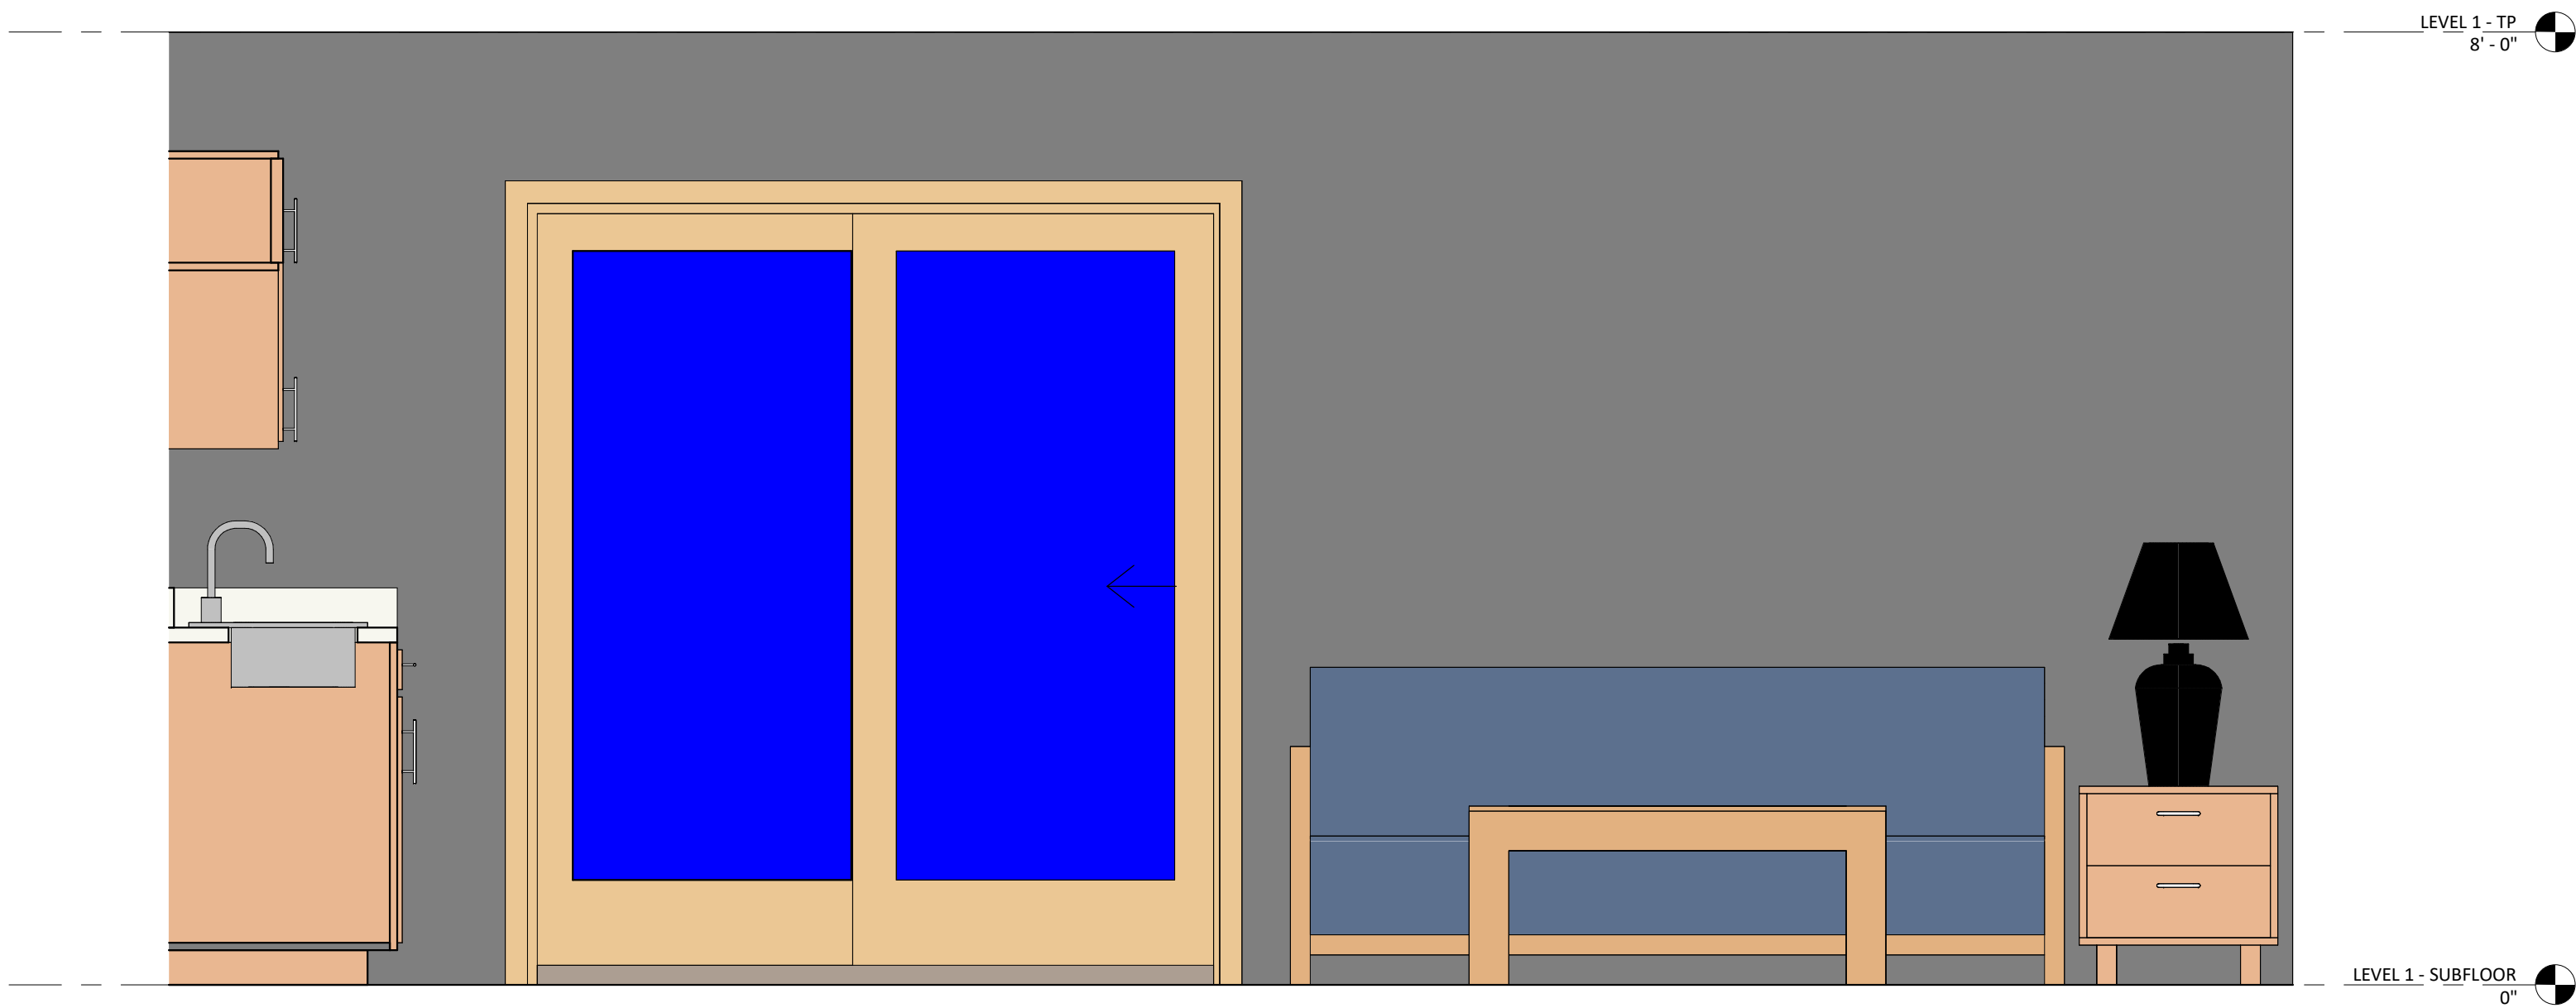

2 Elevation 3 - a

A101 | A202 | SCALE: 3/4" = 1'-0"